LEGEND

- ALL-WEATHER TRACK SURFACE MATERIAL (4/C8)
- CONCRETE PAVING W/ JOINTS MEDIUM BROOM FINISH, TYP. (1/C10)
- ASPHALT PAVING (6/C10)
- SAND FILL (1/C9)
- ML TRACK MEASURE LINE
- SWALE LINE
- 4' FENCE (1/C13)

NOTES

1. SOCCER GOAL ANCHORS TO BE INSTALLED AT EACH END OF THE FIELD BY DISTRICT'S TURF INSTALLER, SEE SPECIFICATIONS.
2. REMOVE EXISTING SURFACE MATERIAL AND APPLY NEW ALL-WEATHER TRACK SURFACE.
3. SAWCUT AND REMOVE EXISTING VAULT BOX AND REPLACE PER (5/C13)

VEHICLES AND EQUIPMENT ARE PROHIBITED FROM ENTERING INSTALLED SYNTHETIC TURF AREA.

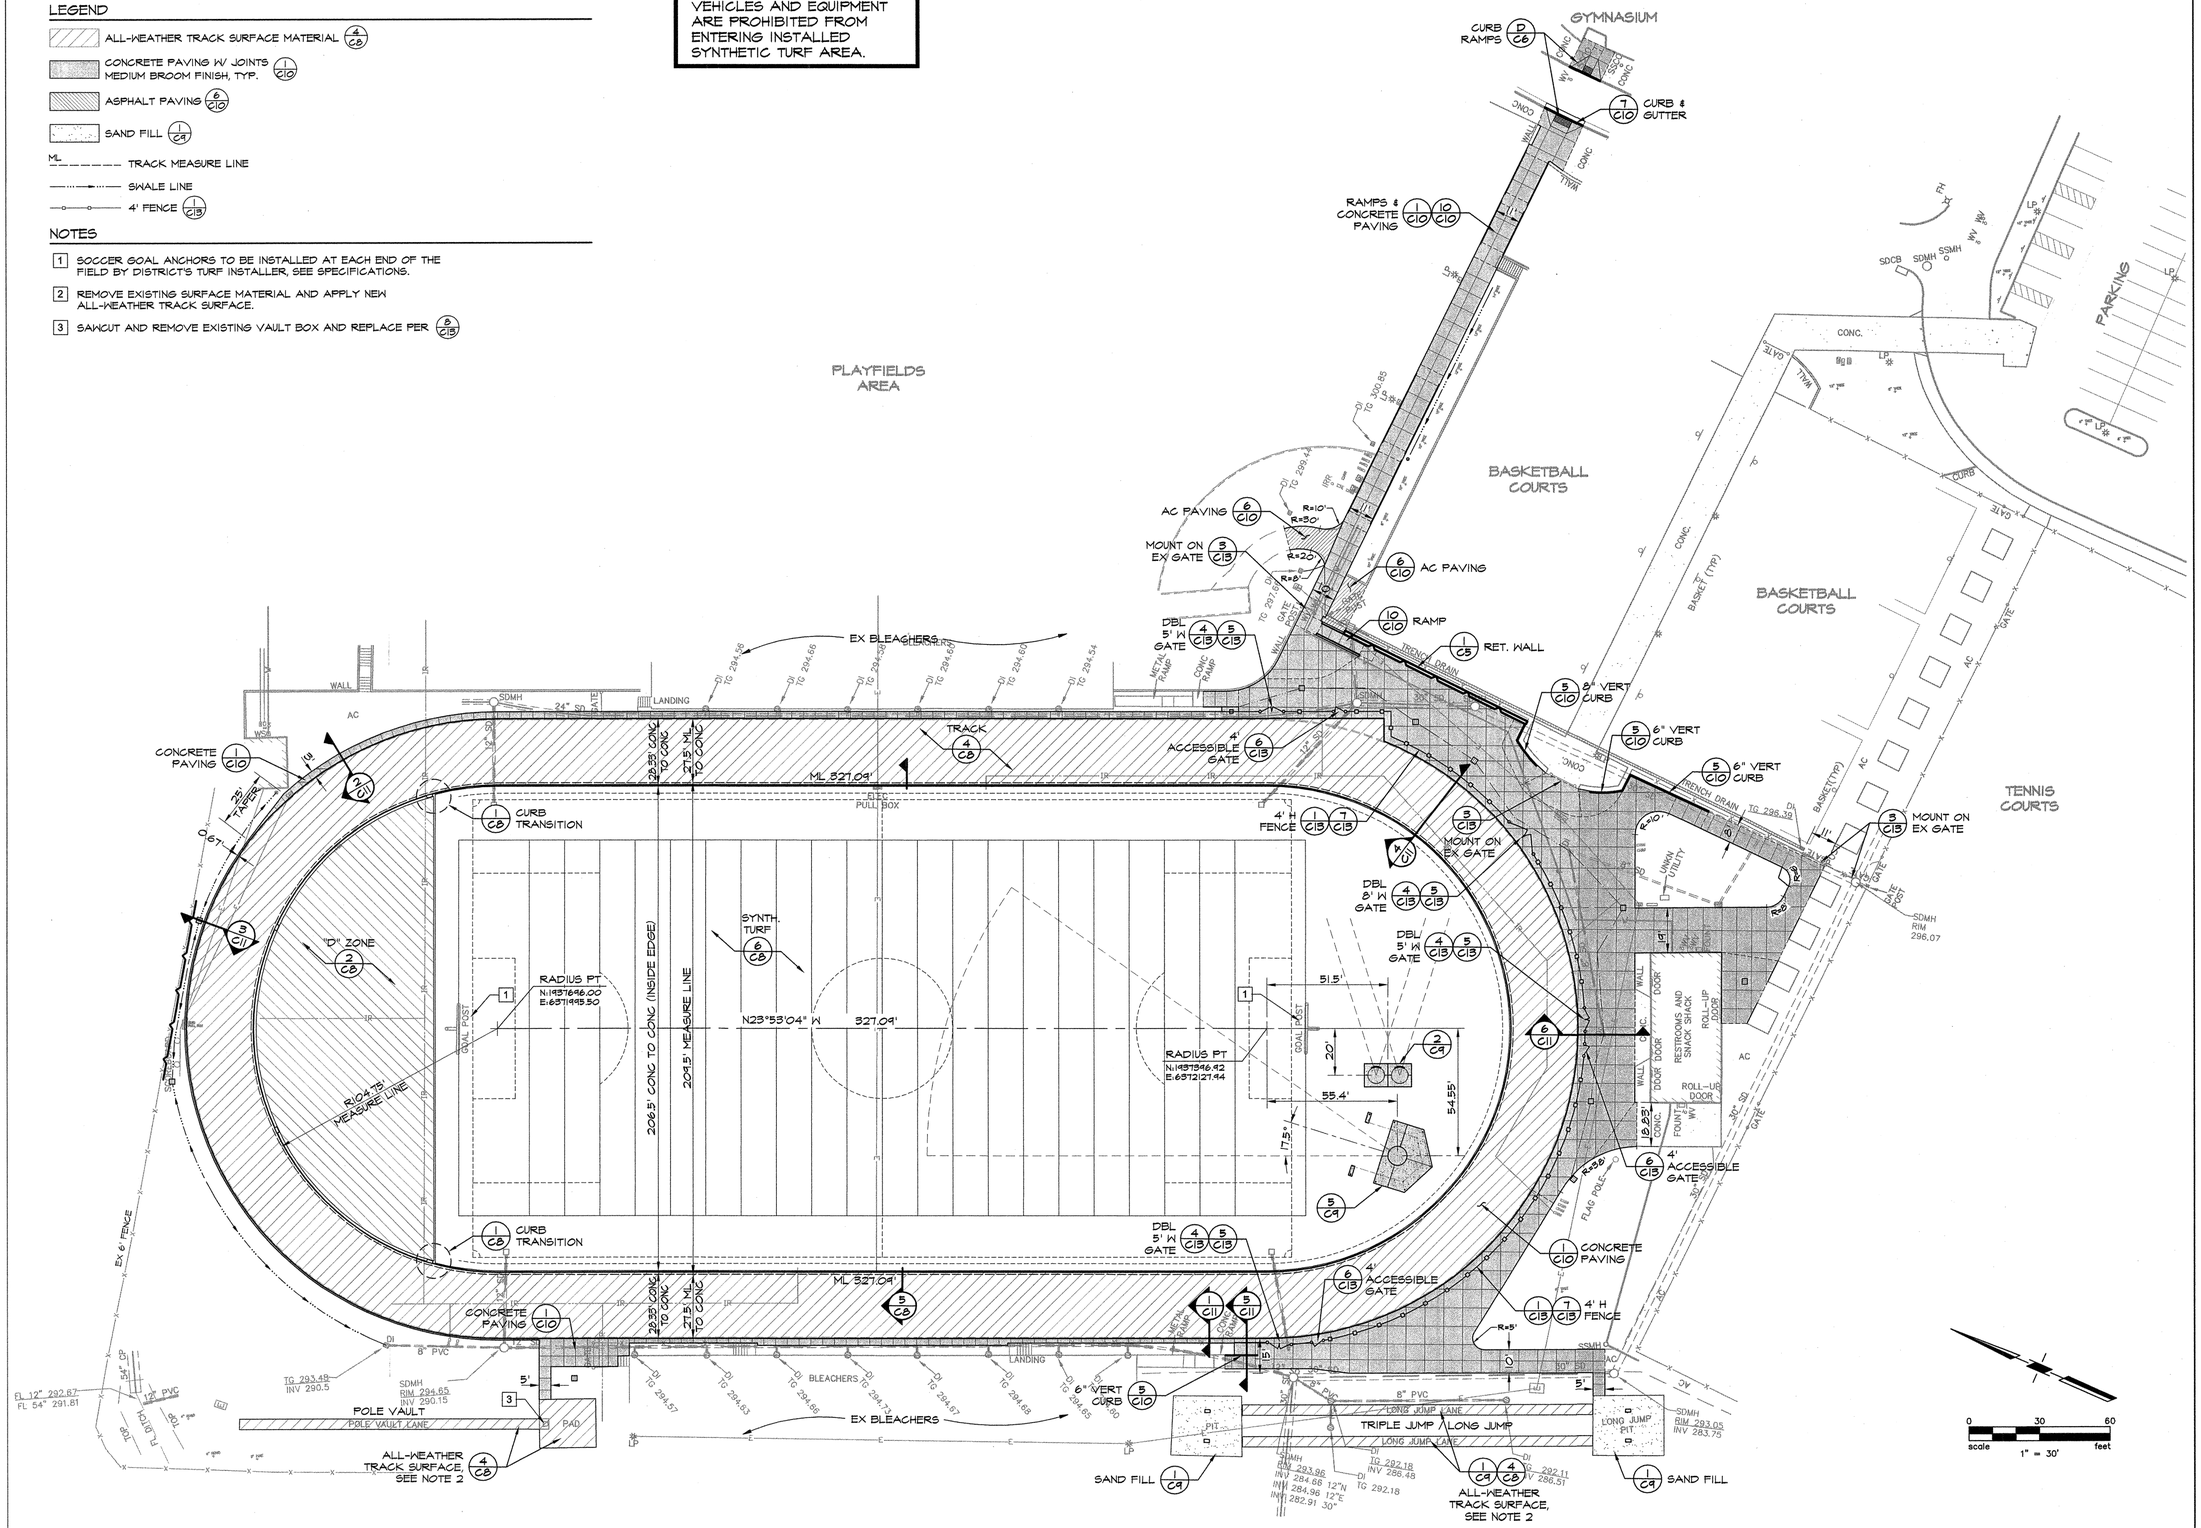

QUATTROCCHI KWOK ARCHITECTS
636 FIFTH ST.
SANTA ROSA, CA 95404
(707) 576-0829
(707) 576-0295 FAX

CARLILE · MACY
CIVIL ENGINEERS • URBAN PLANNERS
LAND SURVEYORS • LANDSCAPE ARCHITECTS
15 THIRD STREET, SANTA ROSA, CA 95401
TEL (707) 542-6451 FAX (707) 542-5212

LICENSED PROFESSIONAL ENGINEER
MARK R. HALE
No. 43973
CIVIL
STATE OF CALIFORNIA

MARIA CARRILLO HIGH SCHOOL TRACK AND FIELD REPLACEMENT

SANTA ROSA CITY HIGH SCHOOL DISTRICT

6975 MONTECITO BLVD, SANTA ROSA, CA 95409

IDENTIFICATION STAMP
DIVISION OF THE STATE ARCHITECT
APPL NO: 01-116724
AC. FLS. SS. —
DATE MAY 24 2017

REVISIONS

CIVIL PROJECT NO:	2017003.00
DRAWN BY:	JML
DRAWING SCALE:	1" = 30'
PTN:	70920-74

CONSTRUCTION DOCUMENTS

MAY 24, 2017

SHEET TITLE

LAYOUT PLAN

SHEET NUMBER

C3